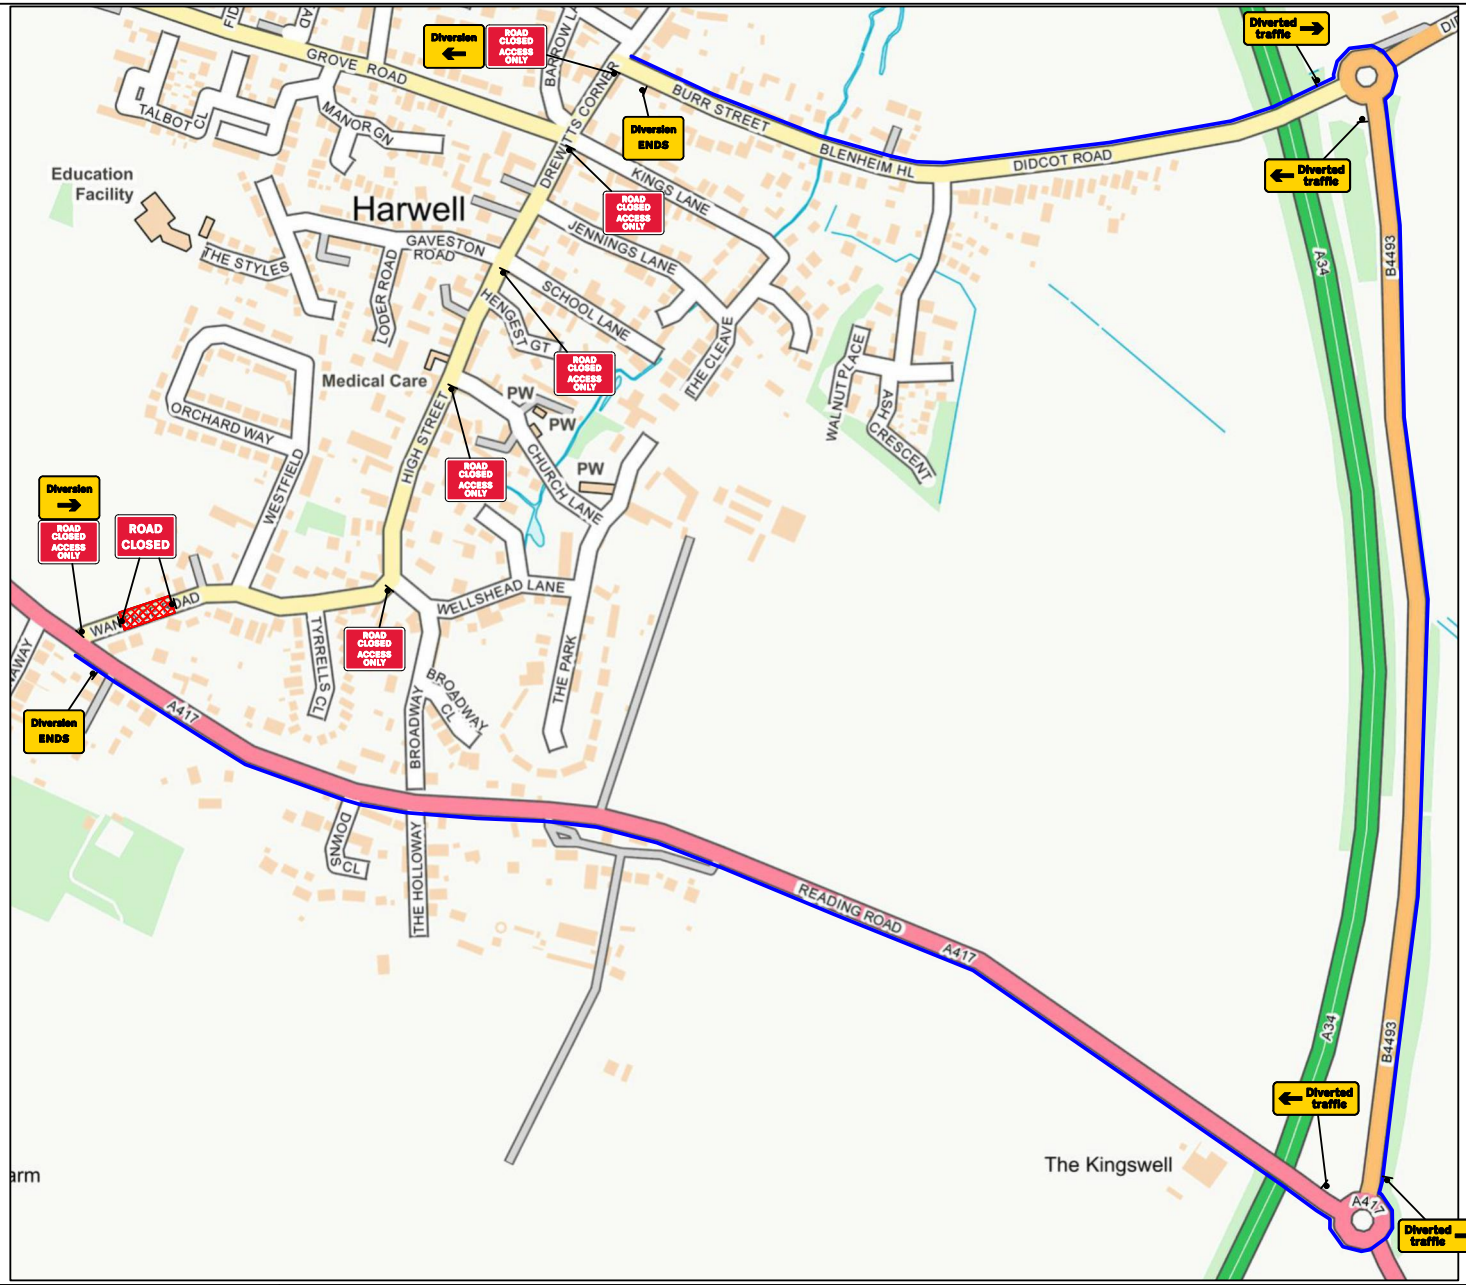

Site Address:
Wantage Road,
Harwell,
OXX11 0LG
KC2031 81103061 100206957

Client:

CPH Contact:
West Hyde Office

Date of works:
T.B.A

Drawn by:
RF

Date drawn:
13/08/2021

Drawing Requested By:
Emile Clarke

KEY

- Diversion Route
- 750 Road Cones
- Sign
- Temporary Pedestrian Crossing
- Temporary Traffic Signals
- Works Area
- Safety Zone
- Bus Stop To Be Suspended
- Stop & Go
- Van
- No Parking Cone
- Signalised Junction and or Push Button Crossing
- Pedestrian Barrier

NOTES

1) All temporary traffic management shall be in accordance with Chapter 8 Part 1 Design (2009): Part 2 Operations (2009): Part 3 Update (2020).

2)All temporary traffic management shall be in accordance with the Traffic Signs Regulations and General Directions 2016.

3) All temporary traffic management shall conform to the Safety at Streetworks and Road Works ACOP 2013.

4) All temporary traffic management signs should be located 450mm minimum from the kerb face.

5) All temporary traffic management sign locations are indicative and are subject to on site approval from the supervisor.

ROAD CLOSURE / DIVERSION

SET-UP TO BE IN ACCORDANCE WITH THE NRSWA SAFETY AT STREET WORKS CODE

CLANCY TRAFFIC MANAGEMENT

Clare House,
Coppermill Ln,
Harefield,
Middlesex, UB9 6HZ
Tel: 01895 823711
Email:
tmdrawings@theclancygroup.co.uk

Drawing Number:
RF/3164 MOD 1